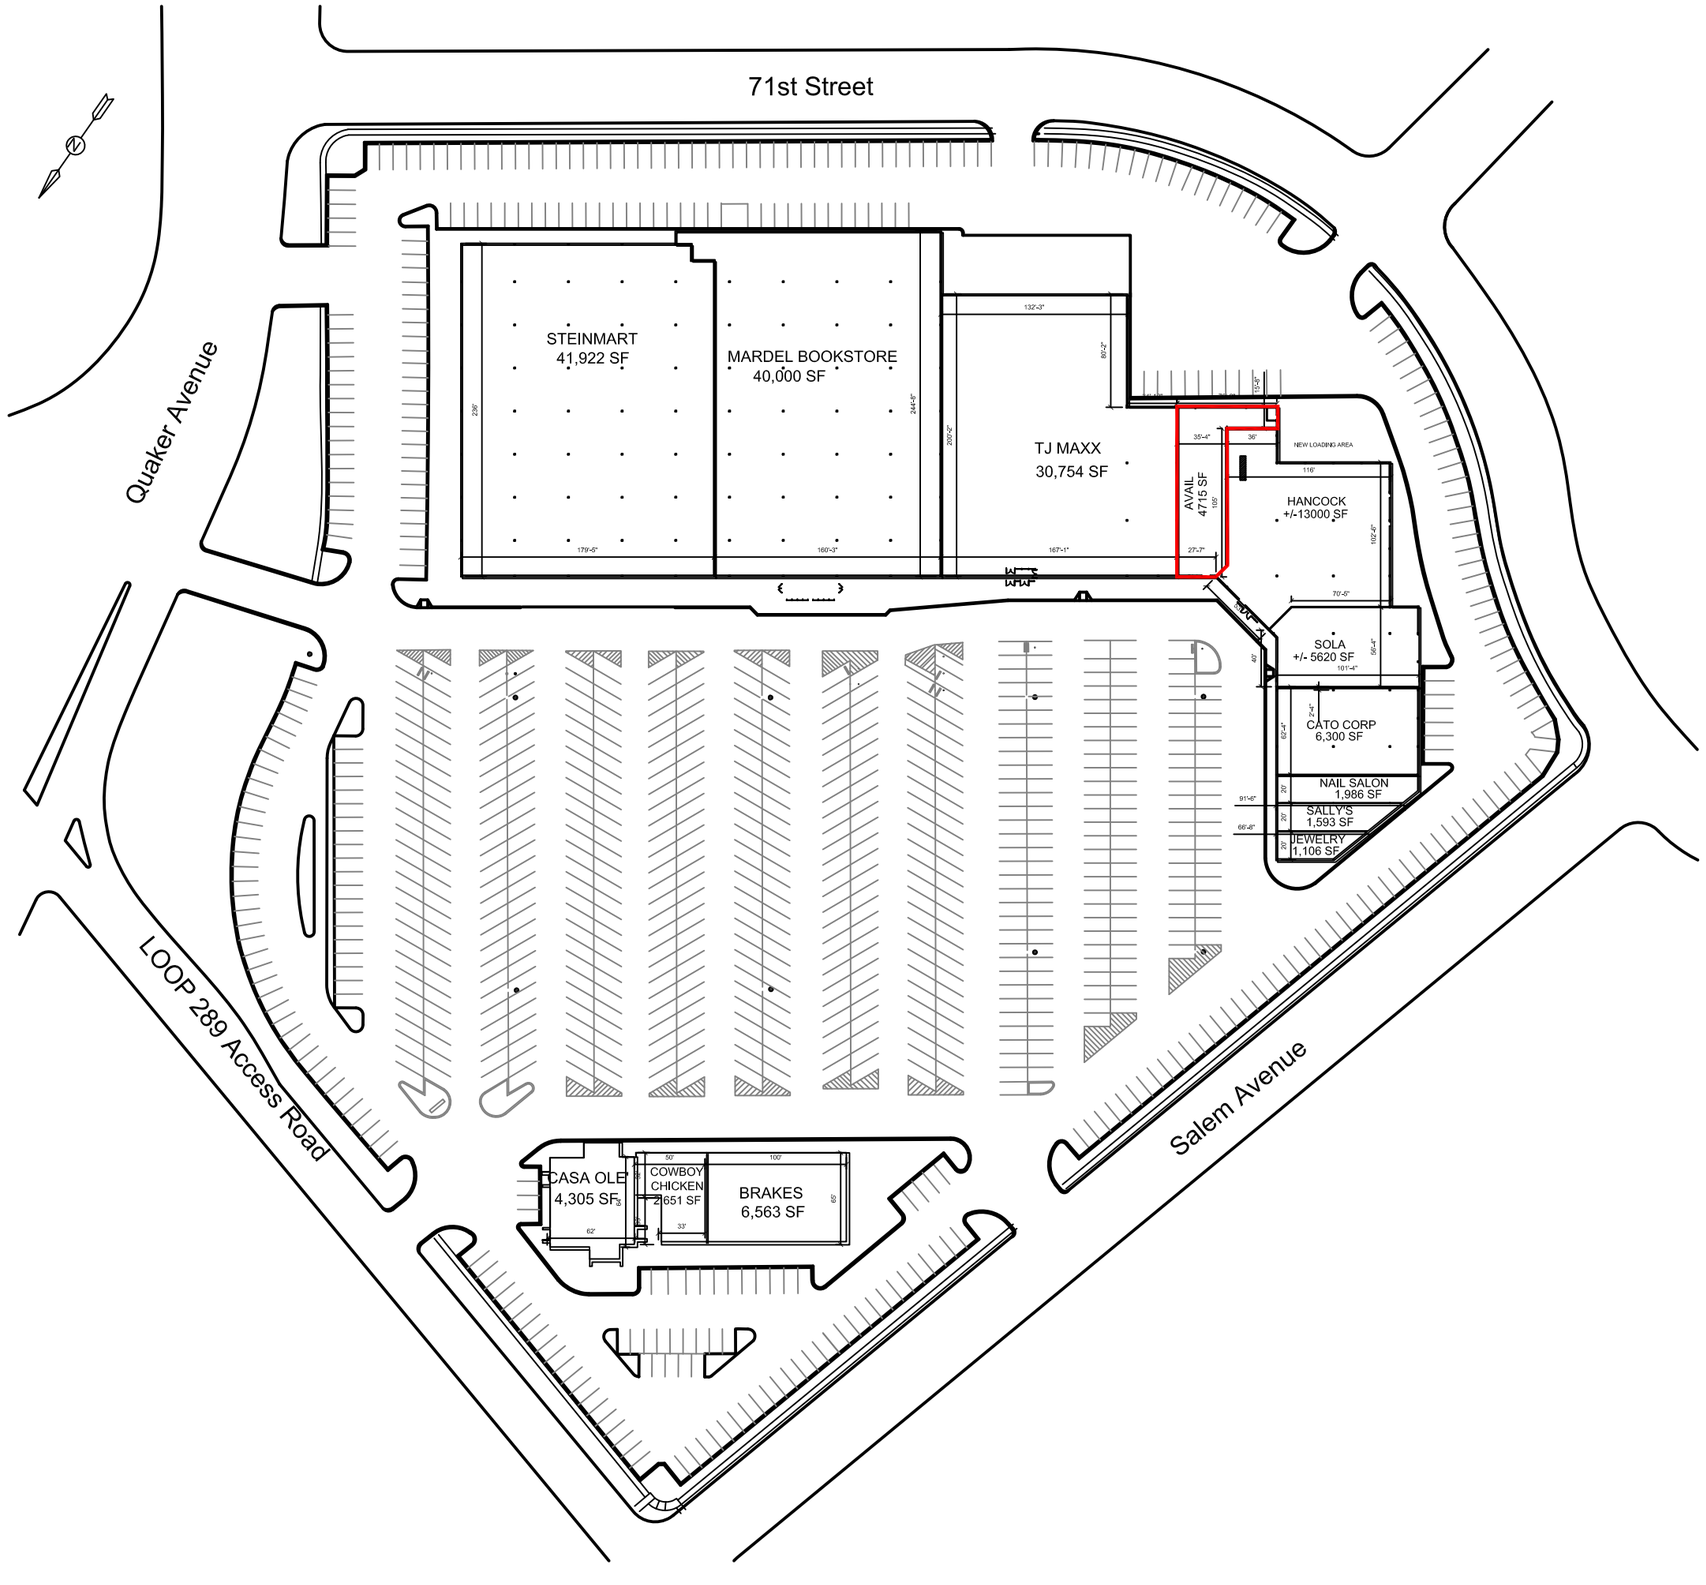

REVISIONS:

DATE:	REV:

LOCATION: LUBBOCK TX

SCALE 1"=50'

F E

JOB TITLE: SITE PLAN

OWNERS: LUBBOCK SHOPPING PLAZA

SCALE: 1"=50'
149 COLONIAL ROAD, MANCHESTER
CONNECTICUT, 06040

SHEET TITLE:

SHEET NUMBER: SP1